

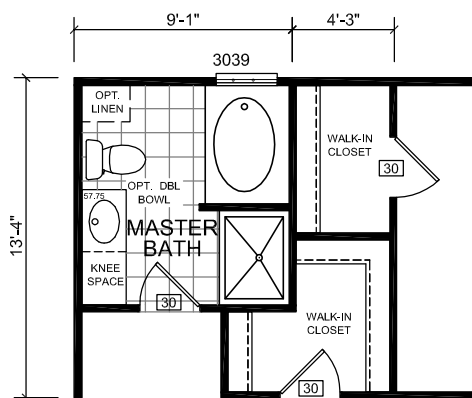


OPTIONAL MASTER BATH-B  
AND MASTER BEDROOM

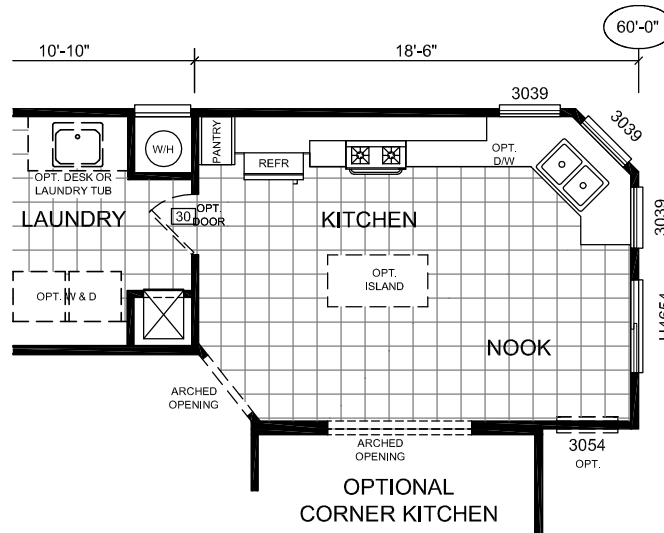

OPTIONAL MASTER BATH-A

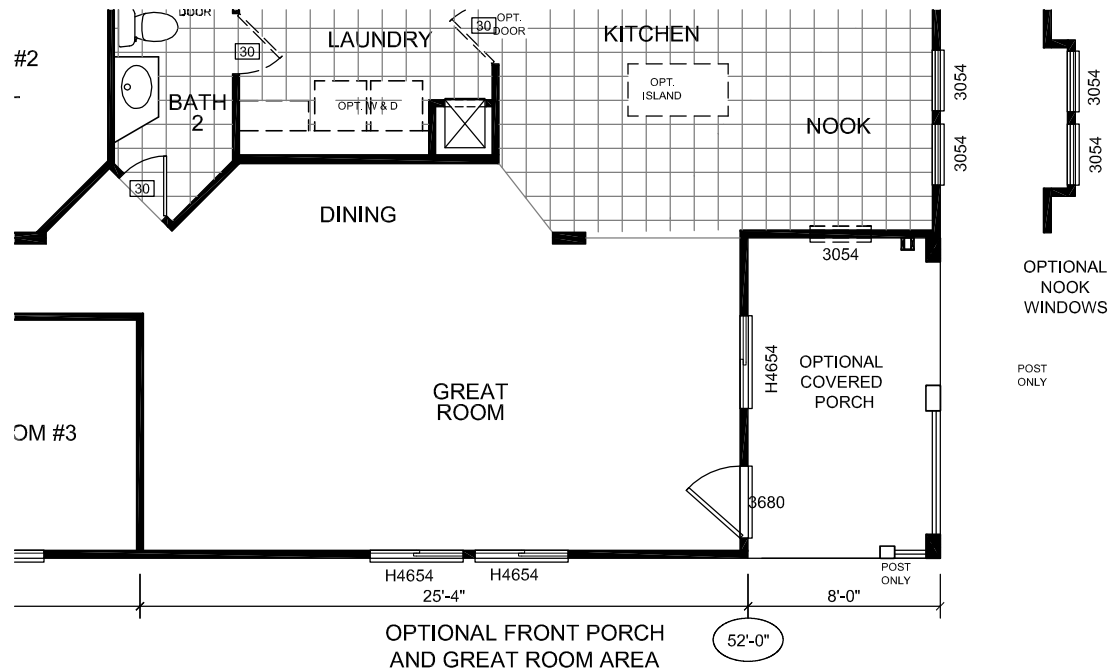

OPTIONAL  
CORNER KITCHEN

**CHAMPION**  
**SILVERCREST**  
299 N. SMITH AVE. CORONA, CA 92880

PROPRIETARY AND CONFIDENTIAL  
THESE DRAWINGS AND SPECIFICATIONS ARE ORIGINAL,  
PROPRIETARY AND CONFIDENTIAL MATERIALS OF  
CHAMPION HOME BUILDERS INC.  
COPYRIGHT © 1976-2012 BY CHAMPION

APPROVER'S SEAL

MODIFICATIONS

MODEL:

**BD-60-6027**

60/56/26-8-3BR

TITLE:

**LITERATURE PLAN**

SHEET NO.:

**LT-102**

DATE: 6-14-12


SCALE: 1/8" = 1'-0"

FILENAME:

BD-60-6027-LT101

PAGE:

**2 OF 3**

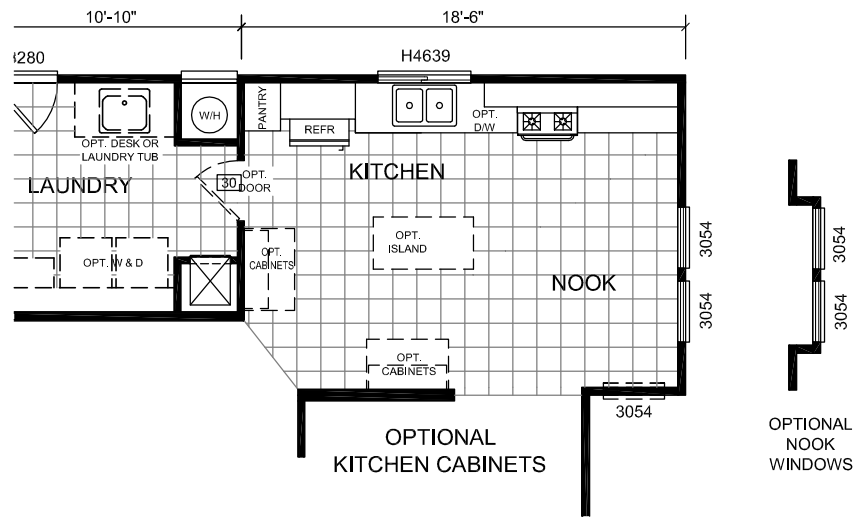

**CHAMPION**  
**SILVERCREST**  
 299 N. SMITH AVE. CORONA, CA 92880

PROPRIETARY AND CONFIDENTIAL  
 THESE DRAWINGS AND SPECIFICATIONS ARE ORIGINAL,  
 PROPRIETARY AND CONFIDENTIAL MATERIALS OF  
 CHAMPION HOME BUILDERS INC.  
 COPYRIGHT © 1976-2012 BY CHAMPION

APPROVER'S SEAL

MODIFICATIONS

MODEL:

**BD-60-6027**

60/56/26-8-3BR

TITLE:

**LITERATURE PLAN**

SHEET NO.:

**LT-103**

DATE: 6-14-12  
 DRAWN BY: BMS

SCALE: 1/8" = 1'-0"  
 CHECKED BY:


FILENAME:  
 BD-60-6027-LT101

PAGE:

**3 OF 3**




RIGHT

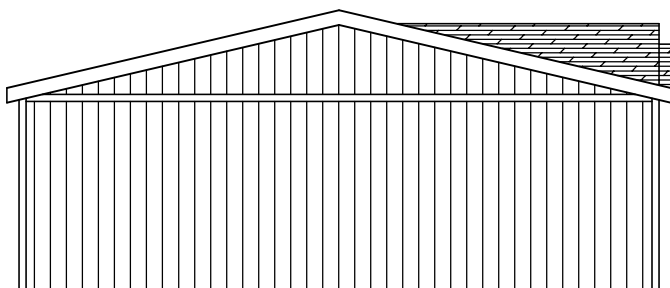

REAR



FRONT

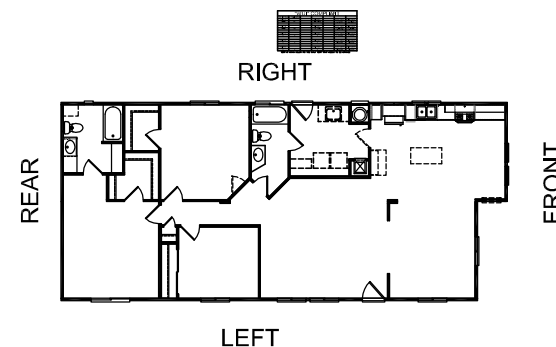

LEFT

SHOWN WITH  
OPTIONAL DORMER

**CHAMPION**  
**SILVERCREST**  
299 N. SMITH AVE. CORONA, CA 92880

PROPRIETARY AND CONFIDENTIAL  
THESE DRAWINGS AND SPECIFICATIONS ARE ORIGINAL,  
PROPRIETARY AND CONFIDENTIAL MATERIALS OF  
CHAMPION HOME BUILDERS INC.  
COPYRIGHT © 1976-2012 BY CHAMPION

APPROVER'S SEAL

MODIFICATIONS

2-SEE REV LOG

BMS 7-19-12

MODEL:

**BD-60-6027**

60/56/26-8-3BR

TITLE:

**ELEVATIONS - STD**

SHEET NO.:

**AE-101**

DATE: 6-14-12

SCALE: 1/8" = 1'-0"

FILENAME:


BD-60-6027-LT101

PAGE:


1 OF 1

DRAWN BY: BMS


CHECKED BY:

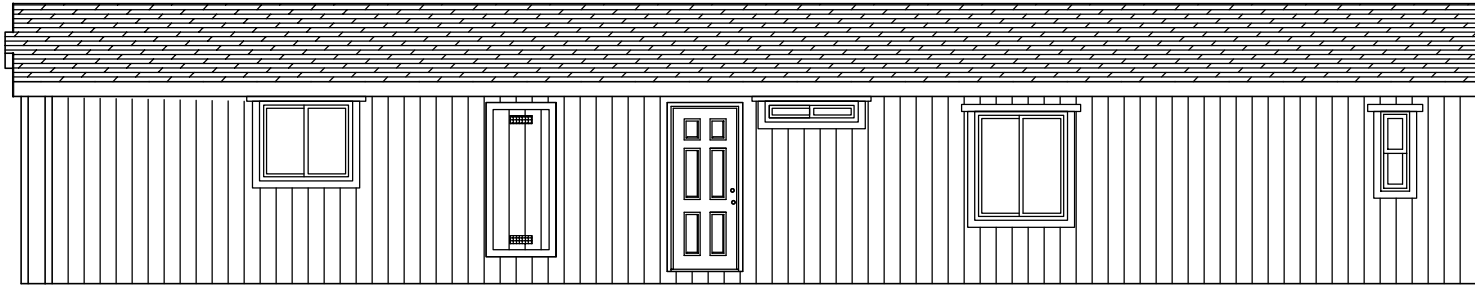


RIGHT

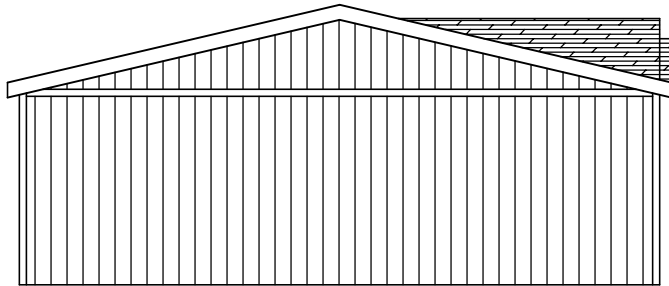

REAR

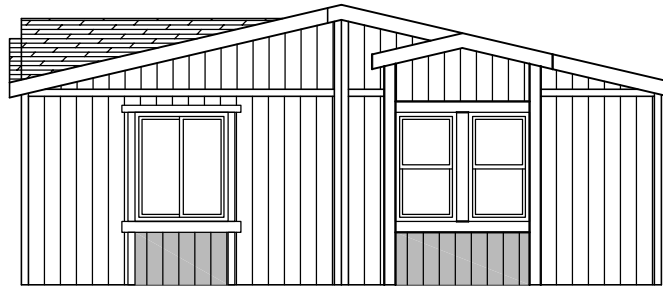

FRONT

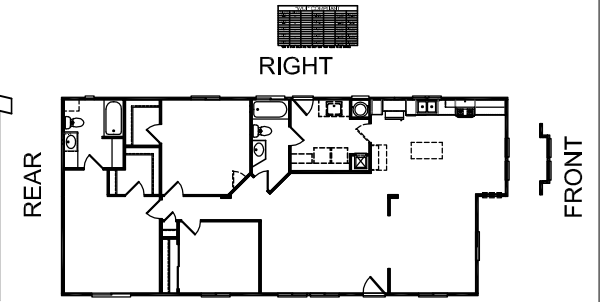

LEFT



LEFT

SHOWN WITH  
OPTIONAL DORMER

**CHAMPION**  
**SILVERCREST**  
299 N. SMITH AVE. CORONA, CA 92880

PROPRIETARY AND CONFIDENTIAL  
THESE DRAWINGS AND SPECIFICATIONS ARE ORIGINAL,  
PROPRIETARY AND CONFIDENTIAL MATERIALS OF  
CHAMPION HOME BUILDERS INC.  
COPYRIGHT © 1976-2012 BY CHAMPION

APPROVER'S SEAL

MODIFICATIONS

2-SEE REV LOG

BMS 7-19-12

MODEL:

**BD-60-6027**

60/56/26-8-3BR

TITLE:

**ELEVATIONS - OPT**  
OPTIONAL NOOK BOX OUT WINDOWS

DATE: 6-14-12

SCALE: 1/8" = 1'-0"

FILENAME:

BD-60-6027-LT101

DRAWN BY: BMS


CHECKED BY:

SHEET NO.:

**AE-102**

PAGE:

1 OF 1

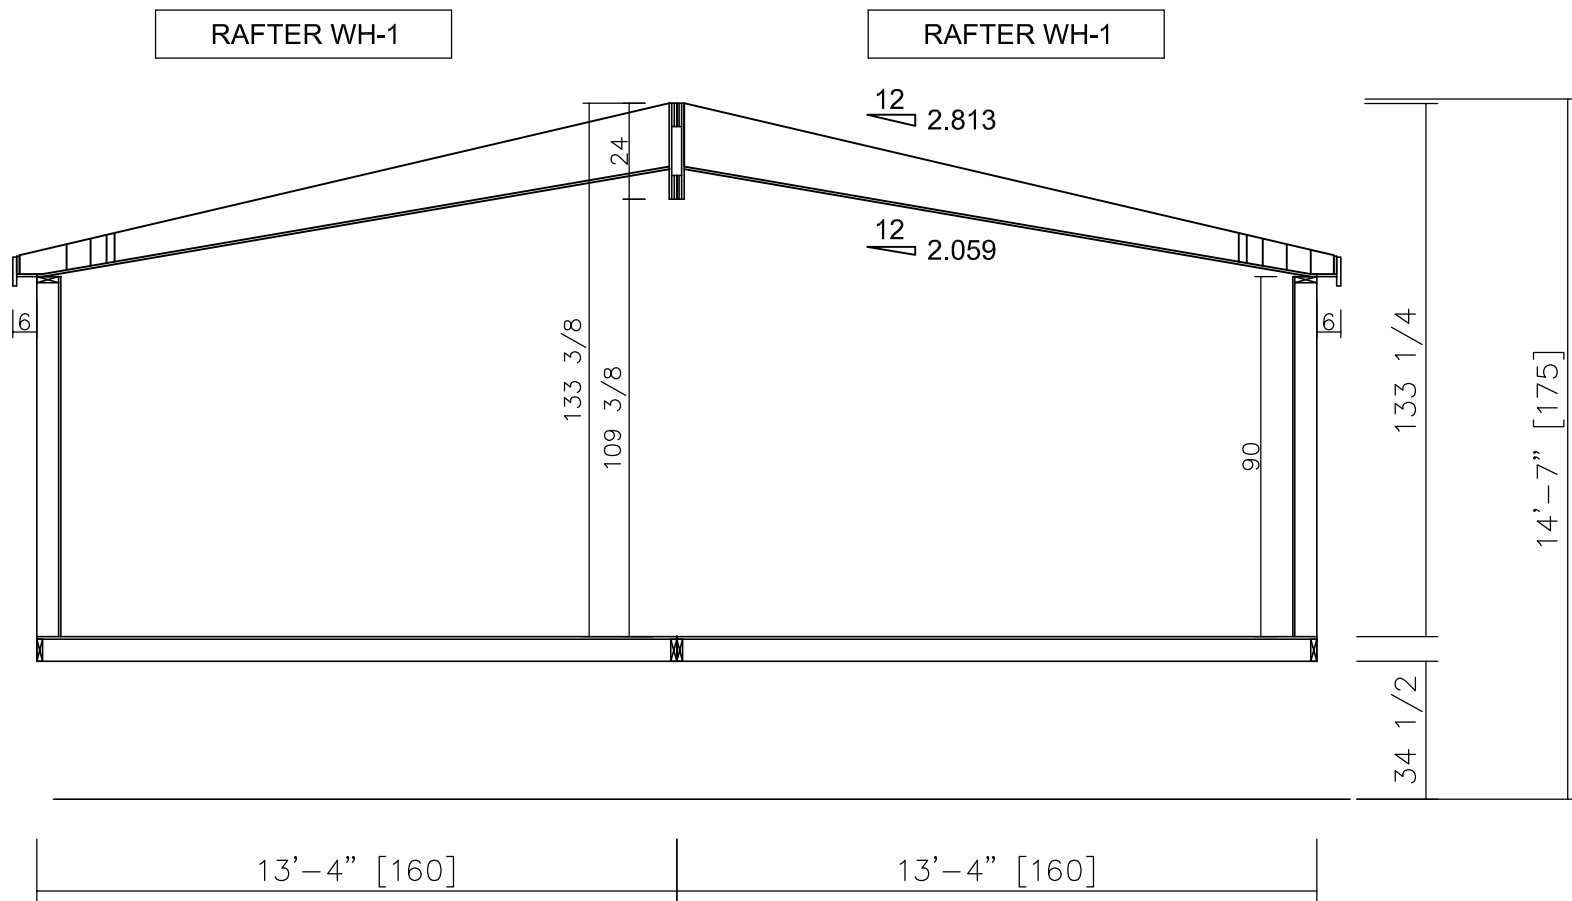

**CHAMPION**  
**SILVERCREST**  
 299 N. SMITH AVE. CORONA, CA 92880

PROPRIETARY AND CONFIDENTIAL  
 THESE DRAWINGS AND SPECIFICATIONS ARE ORIGINAL,  
 PROPRIETARY AND CONFIDENTIAL MATERIALS OF  
 CHAMPION HOME BUILDERS INC.  
 COPYRIGHT © 1976-2012 BY CHAMPION

APPROVER'S SEAL

MODIFICATIONS

MODEL:

**BD-60-6027**

60/56/26-8-3BR

TITLE:

**CROSS SECTION**

SHEET NO.:

**AS-101**

DATE: 6-14-12

SCALE: 1/4" = 1'-0"

FILENAME:

BD-60-6027-LT101

PAGE:

**1 OF 1**

DRAWN BY: BMS

CHECKED BY: